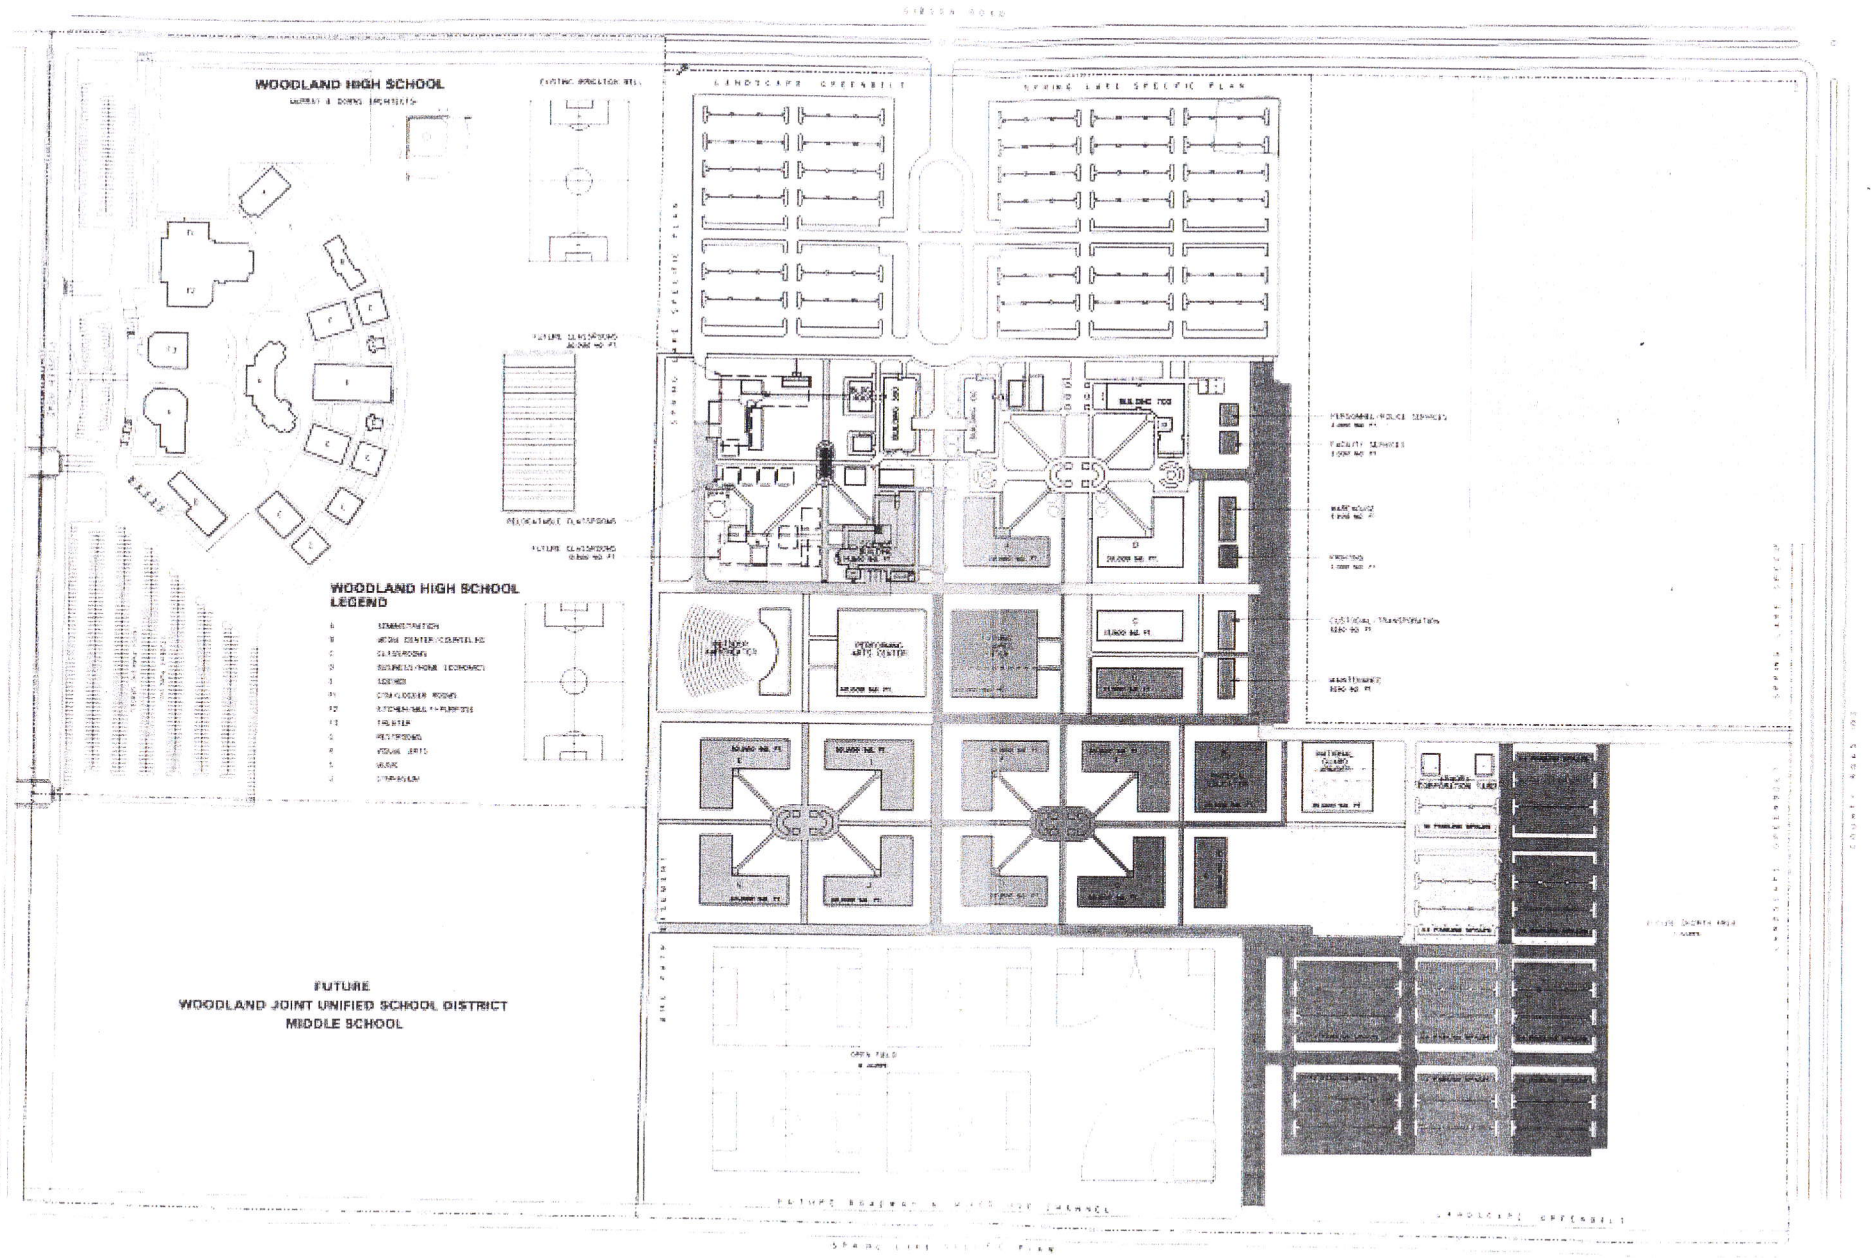

LIONAKIS BEAUMONT DESIGN GROUP INC
ARCHITECTURE ENGINEERING PLANNING INTERIORS

PROJECT
YUBA COMMUNITY COLLEGE DISTRICT

WOODLAND CAMPUS MASTERPLAN

EAST GIBSON ROAD
WOODLAND, YOLO COUNTY, CALIFORNIA

KEY PLAN

MASTERPLAN SITE PLAN

SHEET TITLE
SITE PLAN

SHEET NO.
A7